PRELIMINARY LAYOUT DRAWING 02
for Laundry room in lower ground floor

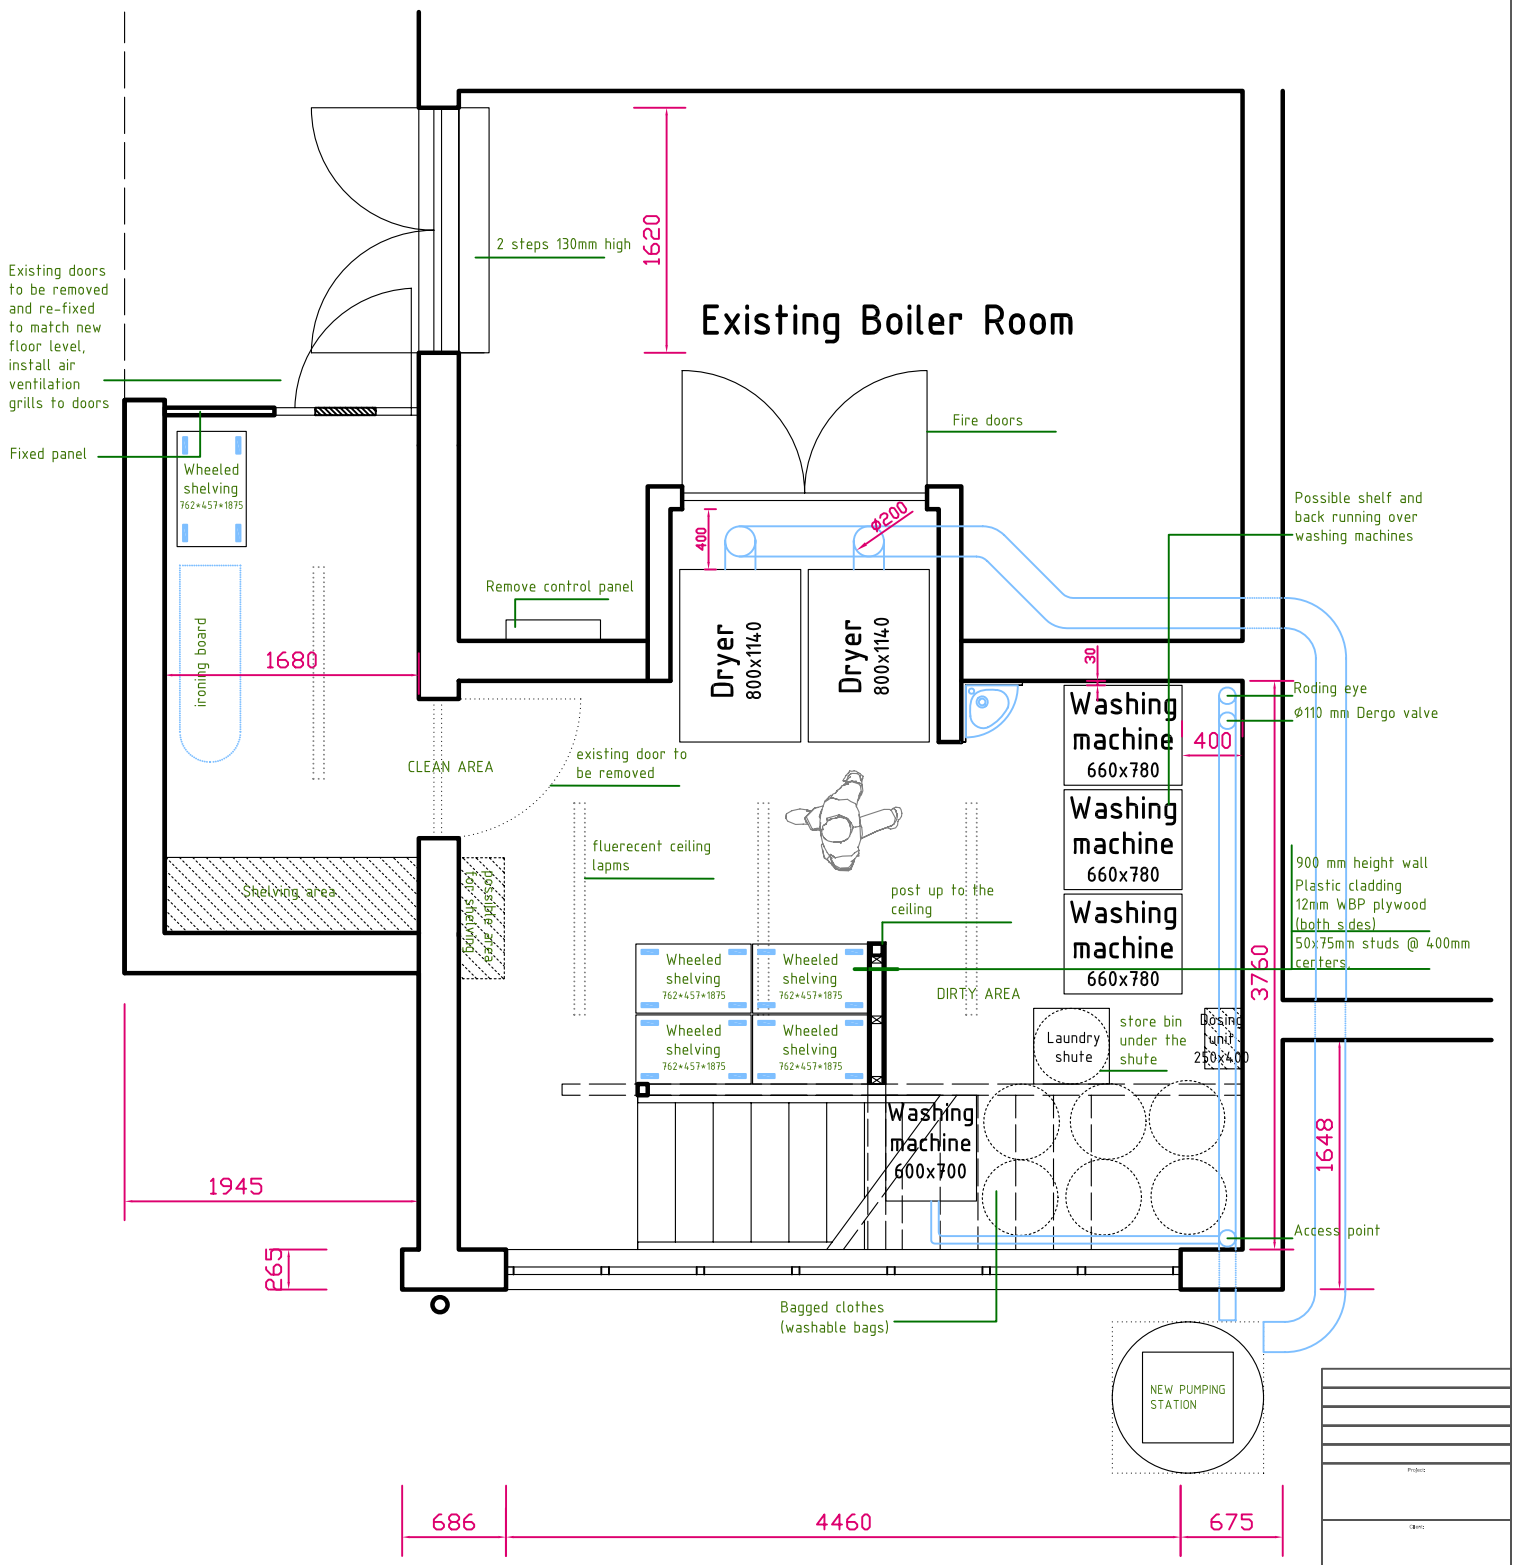

* Gas pipes from main to driers need to be relocated.
* Ensure the existing paving in drying area is ok for new reinforced screed.
* This design is subject to detailed survey of existing services etc.

Projects:

Clients:

Drawings: New layout for Laundry room in lower ground floor

Project no:	Options:	Drawing no:
	E	01

Scale:	Date:	Revision:
1:50 @ A4	17.06.09	A

TREVOR SADD ASSOCIATES LTD
2 Hardingham Street, Hingham,
Norwich, Norfolk,
NR9 4JB